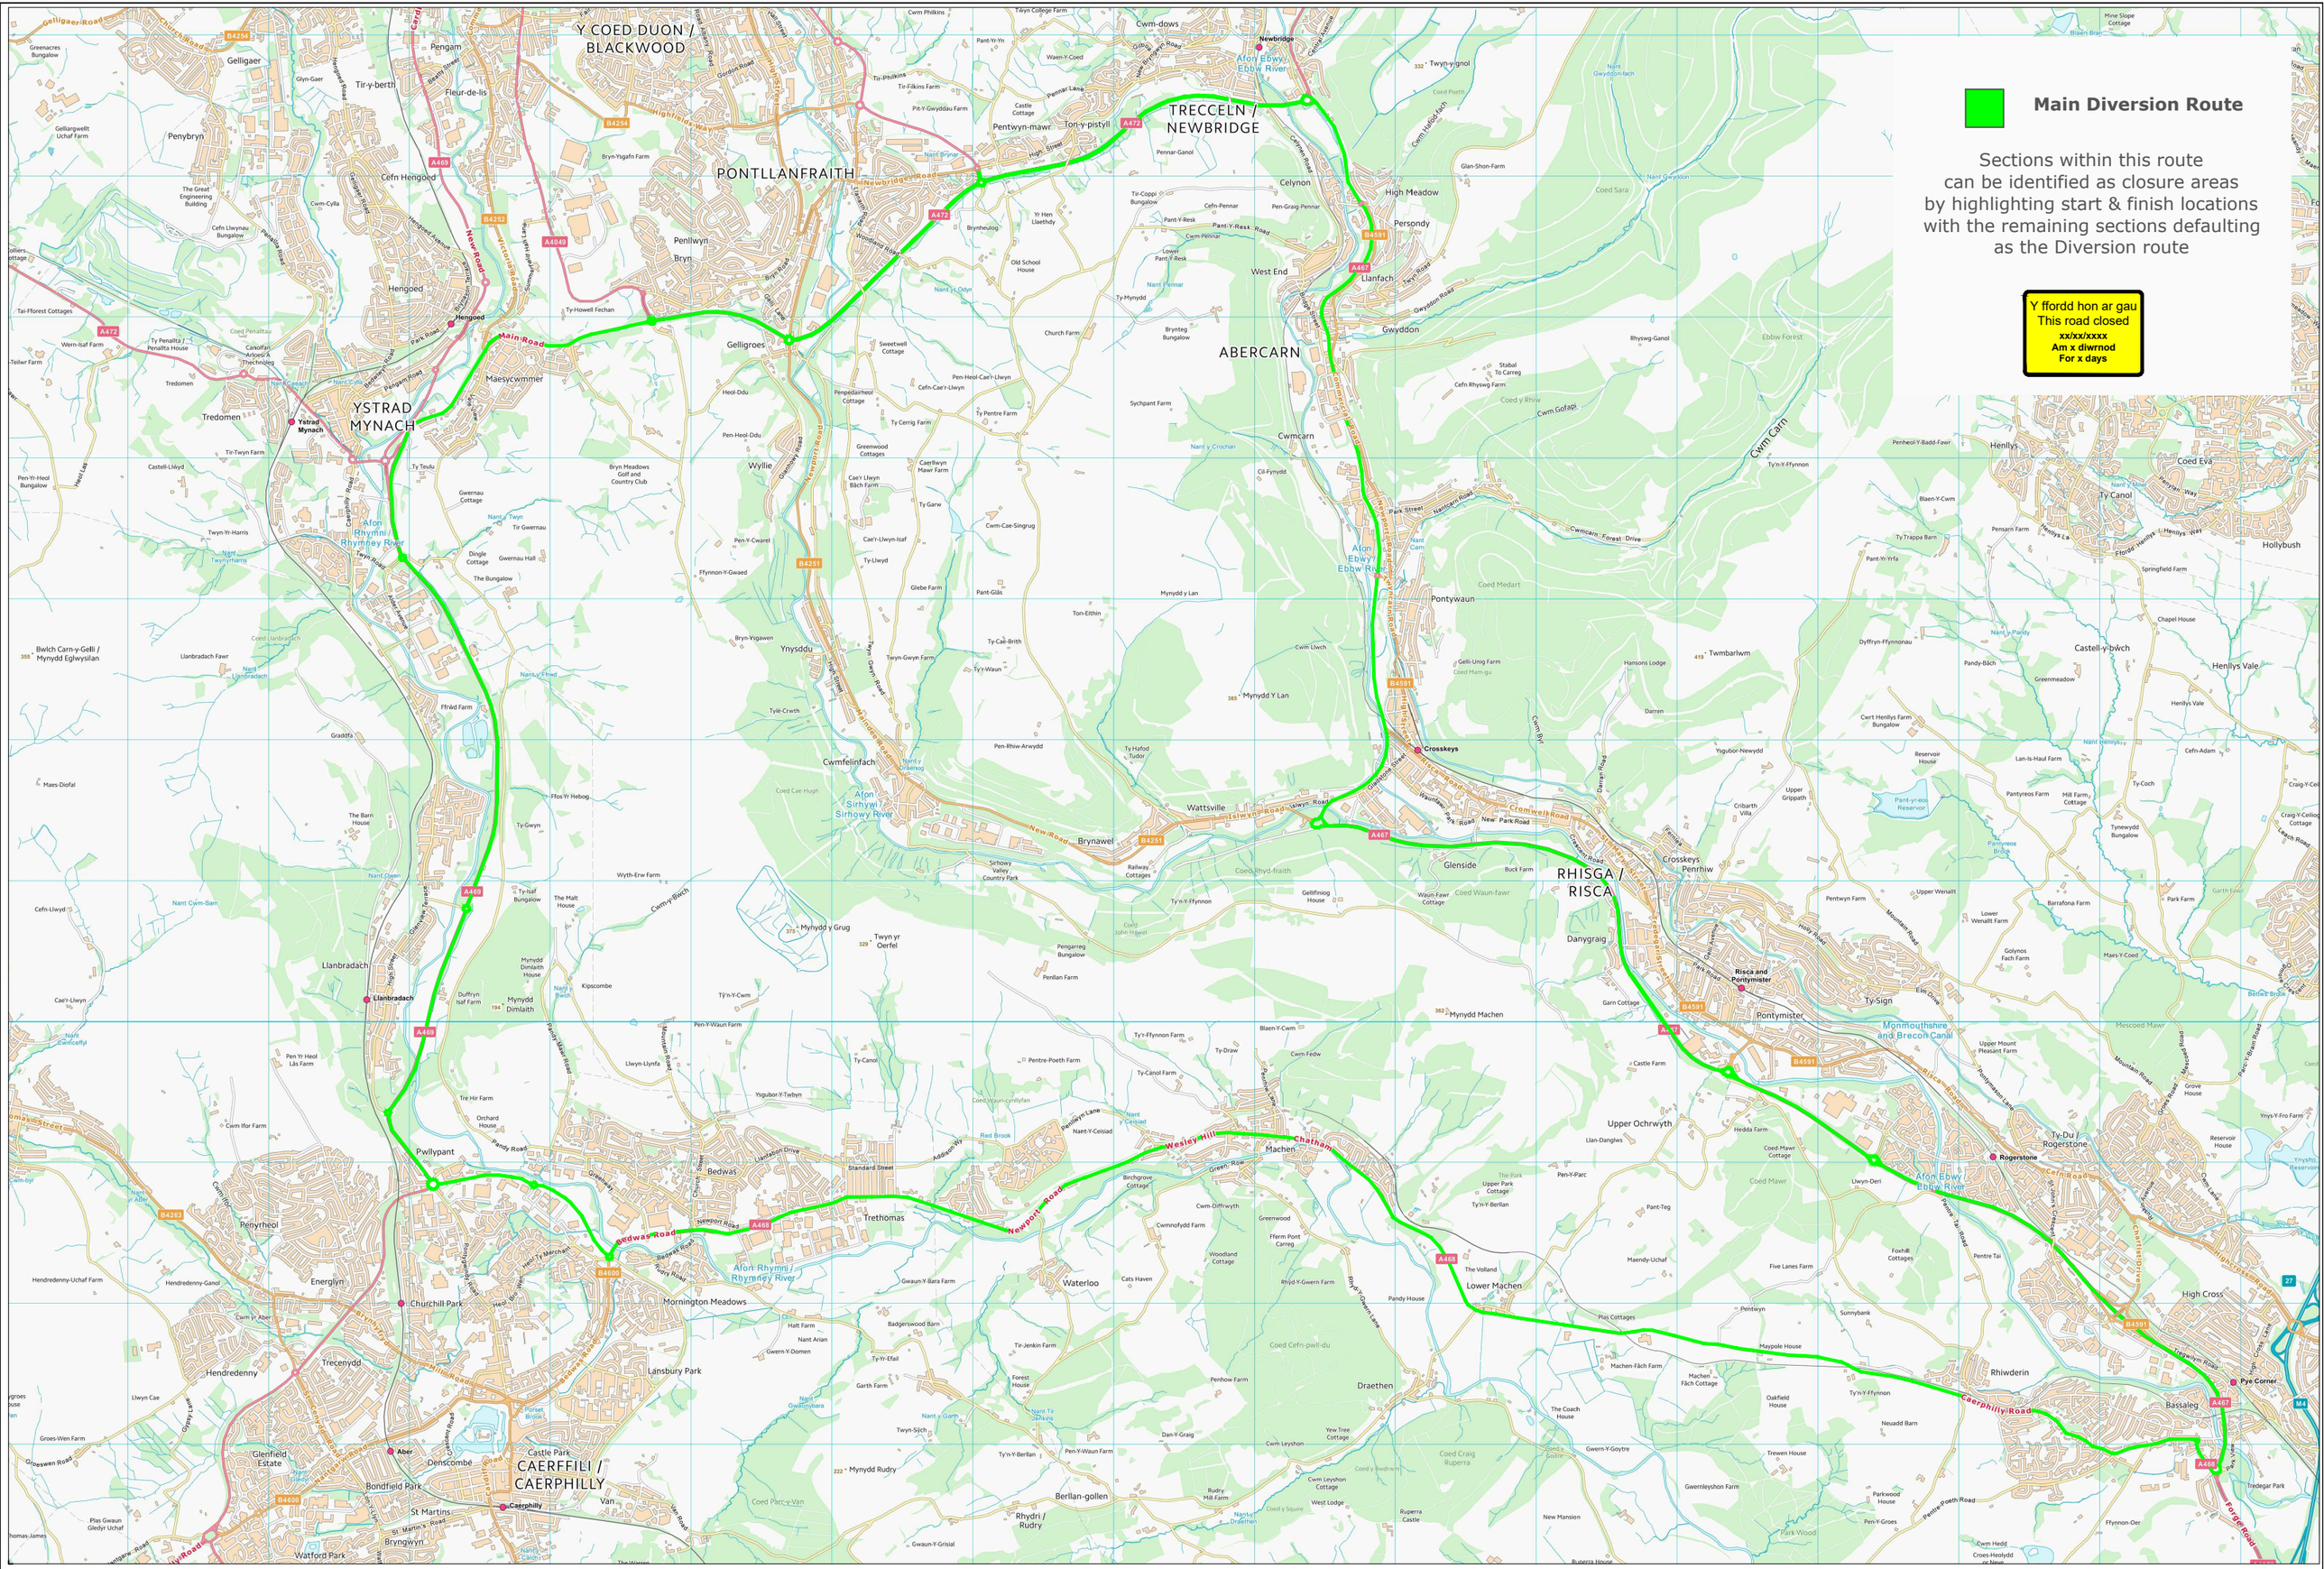

Drn:	AW	forest	Forest Traffic Signals Ltd, Forest House, Broad Quay Road, Felnex Ind Est. Newport. NP19 4PN Tel: 01633 284700 Fax: 01633 283212	Rev.	Drn.	Chk.	App.	Description	Date.	Client: Tarmac / CCBC	Project: Caerphilly Resurfacing package	Drawing: DIVERSION ROUTE
Chk:	MM										Office copy / Issued to site / Issued to client	Drawing no: XXX
App:	.											Revision:
Date:	10/02/21											Scale: NTS