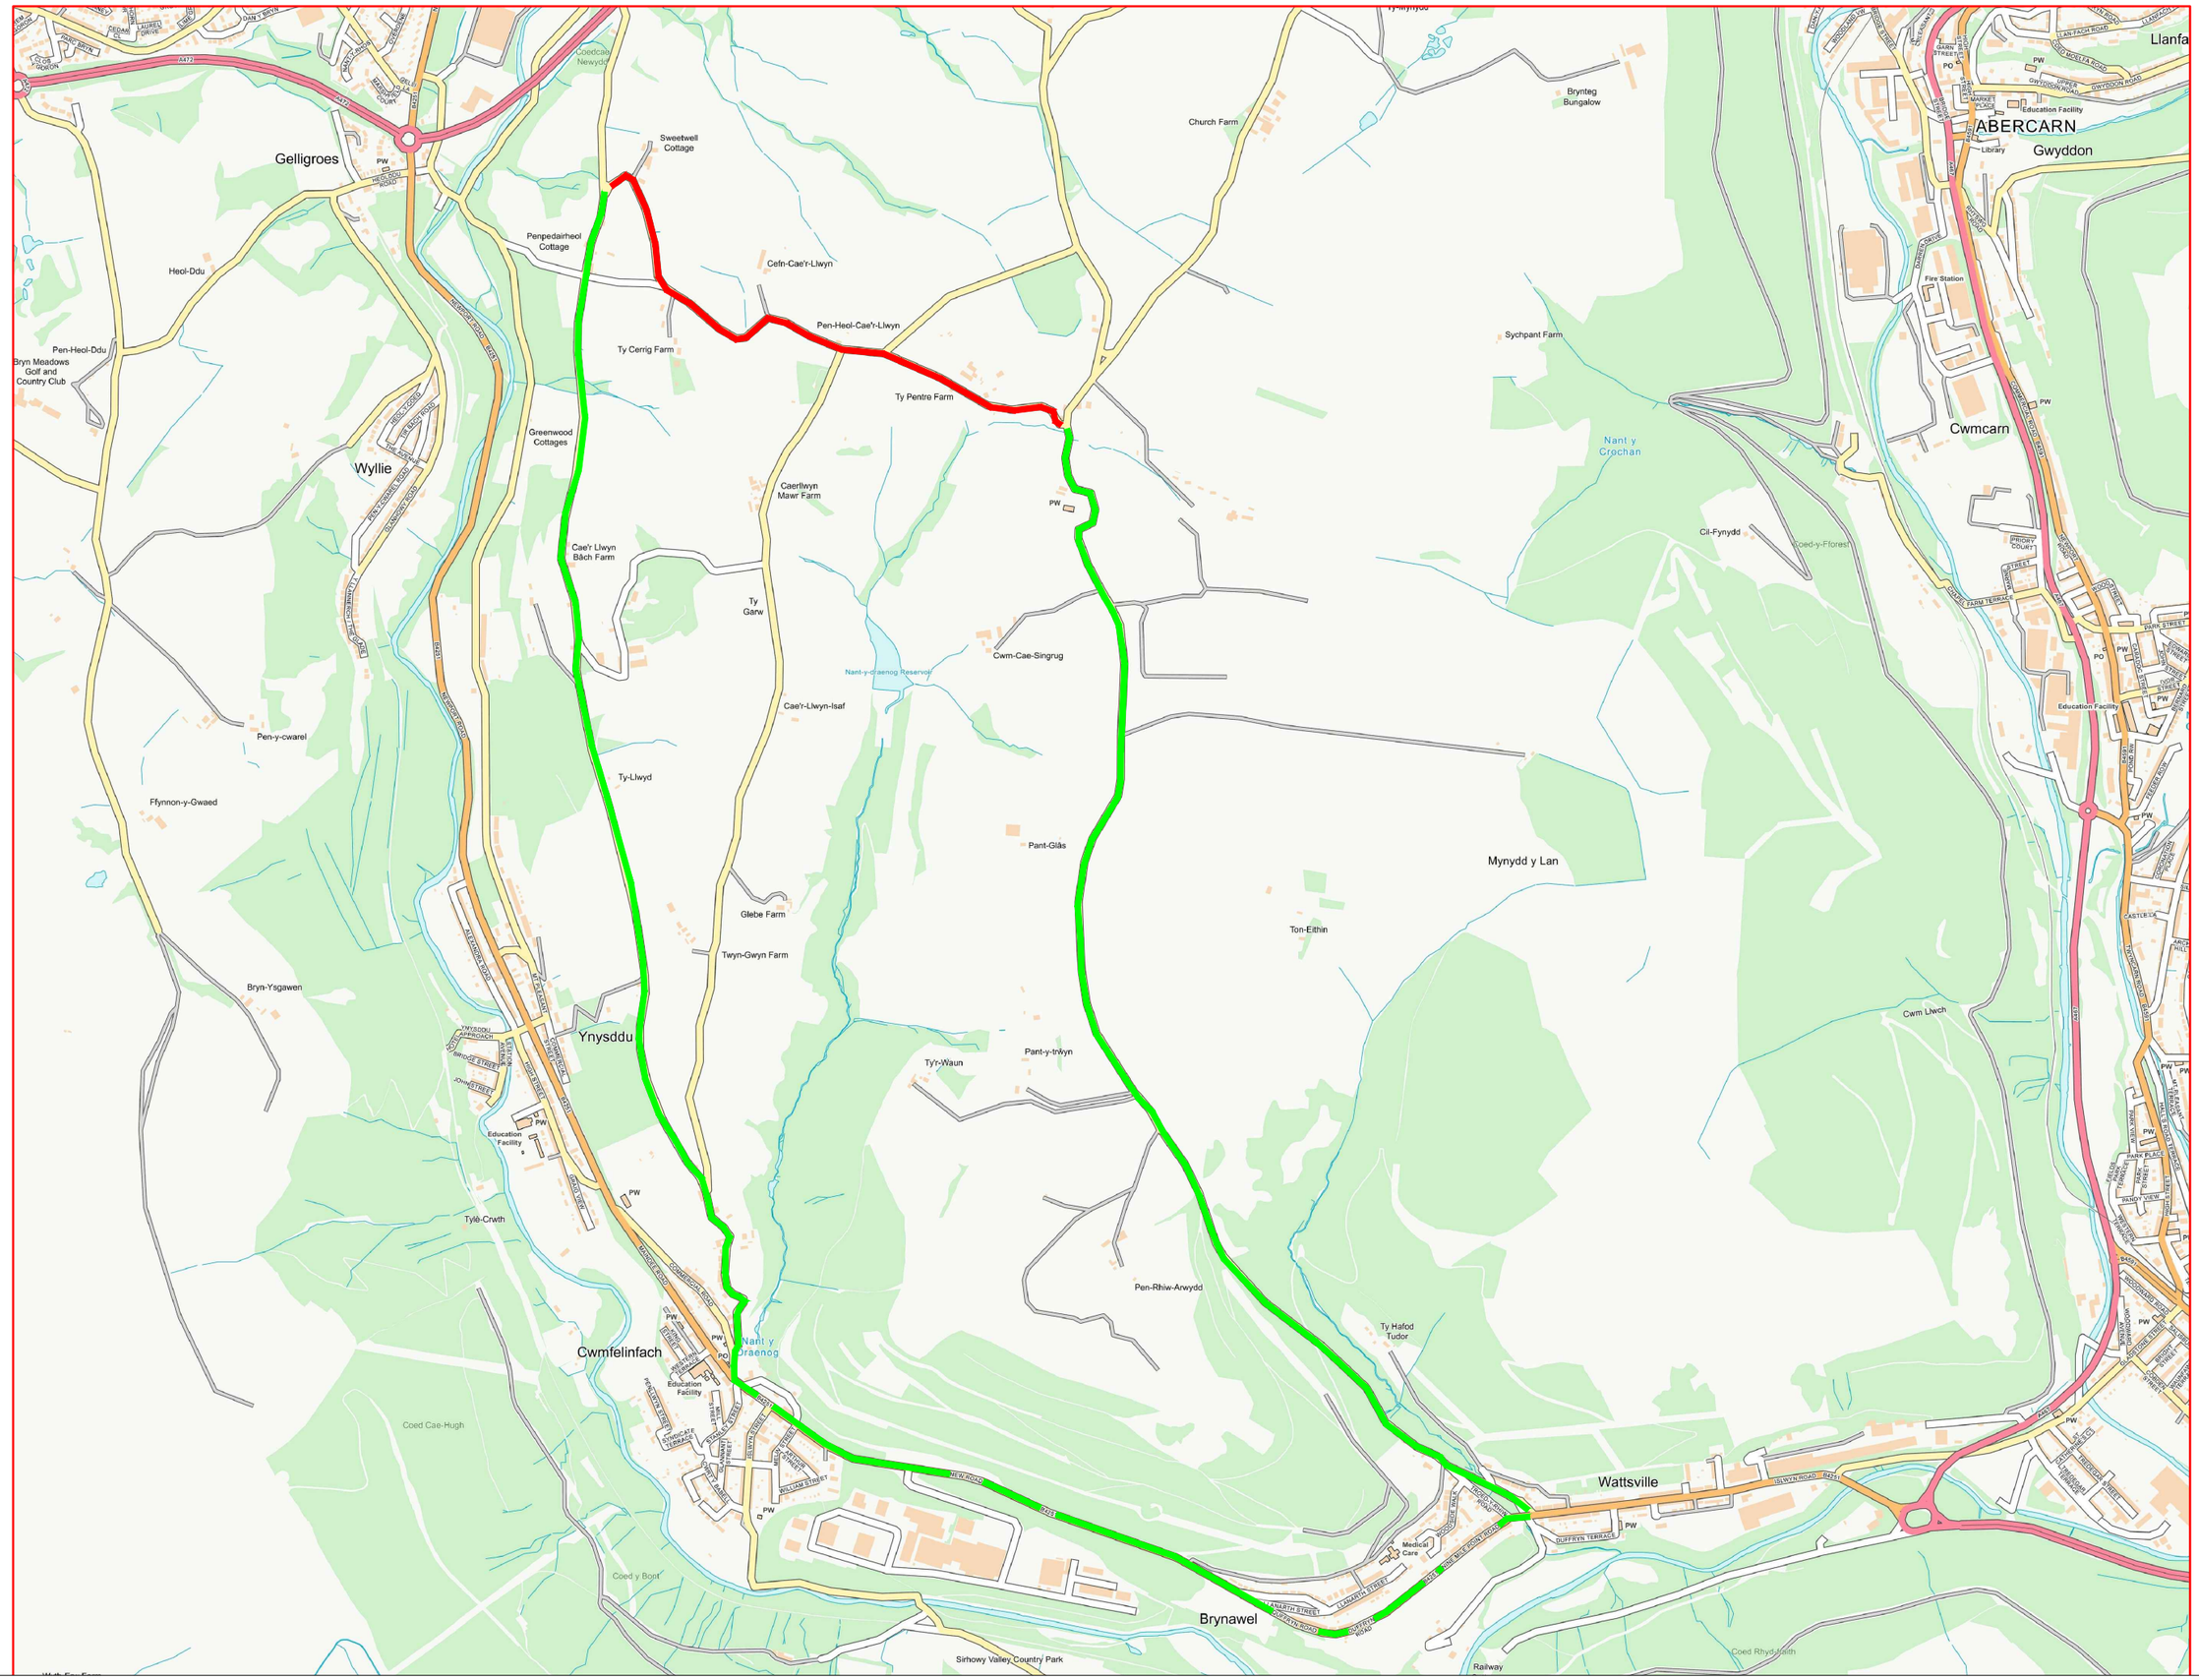

Drn:	AW	forest	Forest Traffic Signals Ltd. Forest House, Broad Quay Road, Felnex Ind Est. Newport. NP19 4PN Tel: 01633 284700 Fax: 01633 283212	Rev.	Drn.	Chk.	App.	Disgrifiad/Description	Dydd/Date.
Chk:	MM								
App:	.								
Date:	22/10/20								

Cleient/Client:
TARMAC

Prosiect/Project:
Cwmalsie Ln , Mynyddislwyn

Arlunio/Drawing:
DIVERSION ROUTE

Rhif lluniadu/Drawing no:
SNLT01 0177 143

Adolygiad Revision:

Graddfa/Scale: NTS